



PA-SMT REV 5

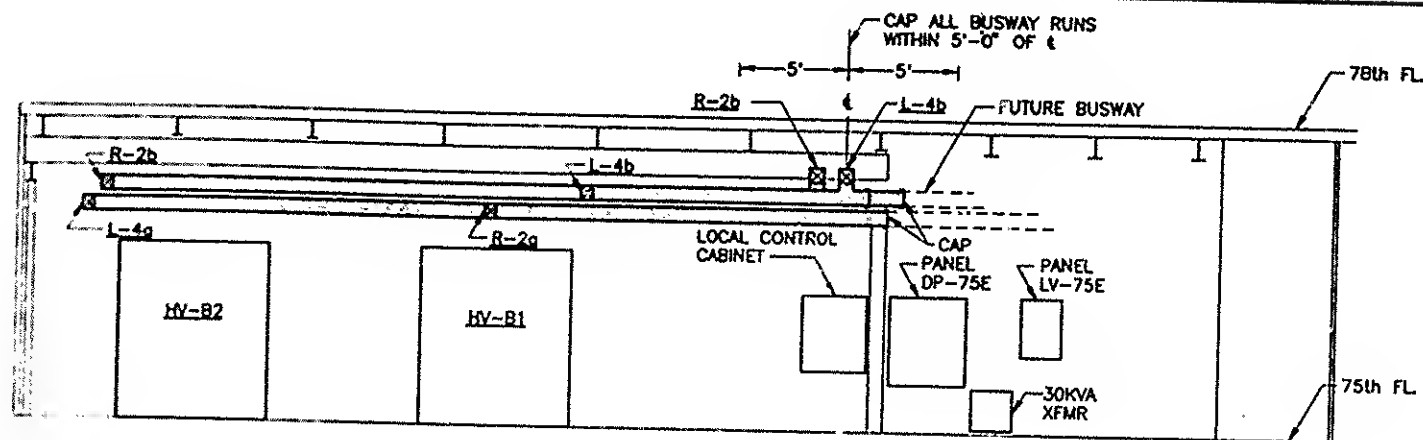


SECTION E-E

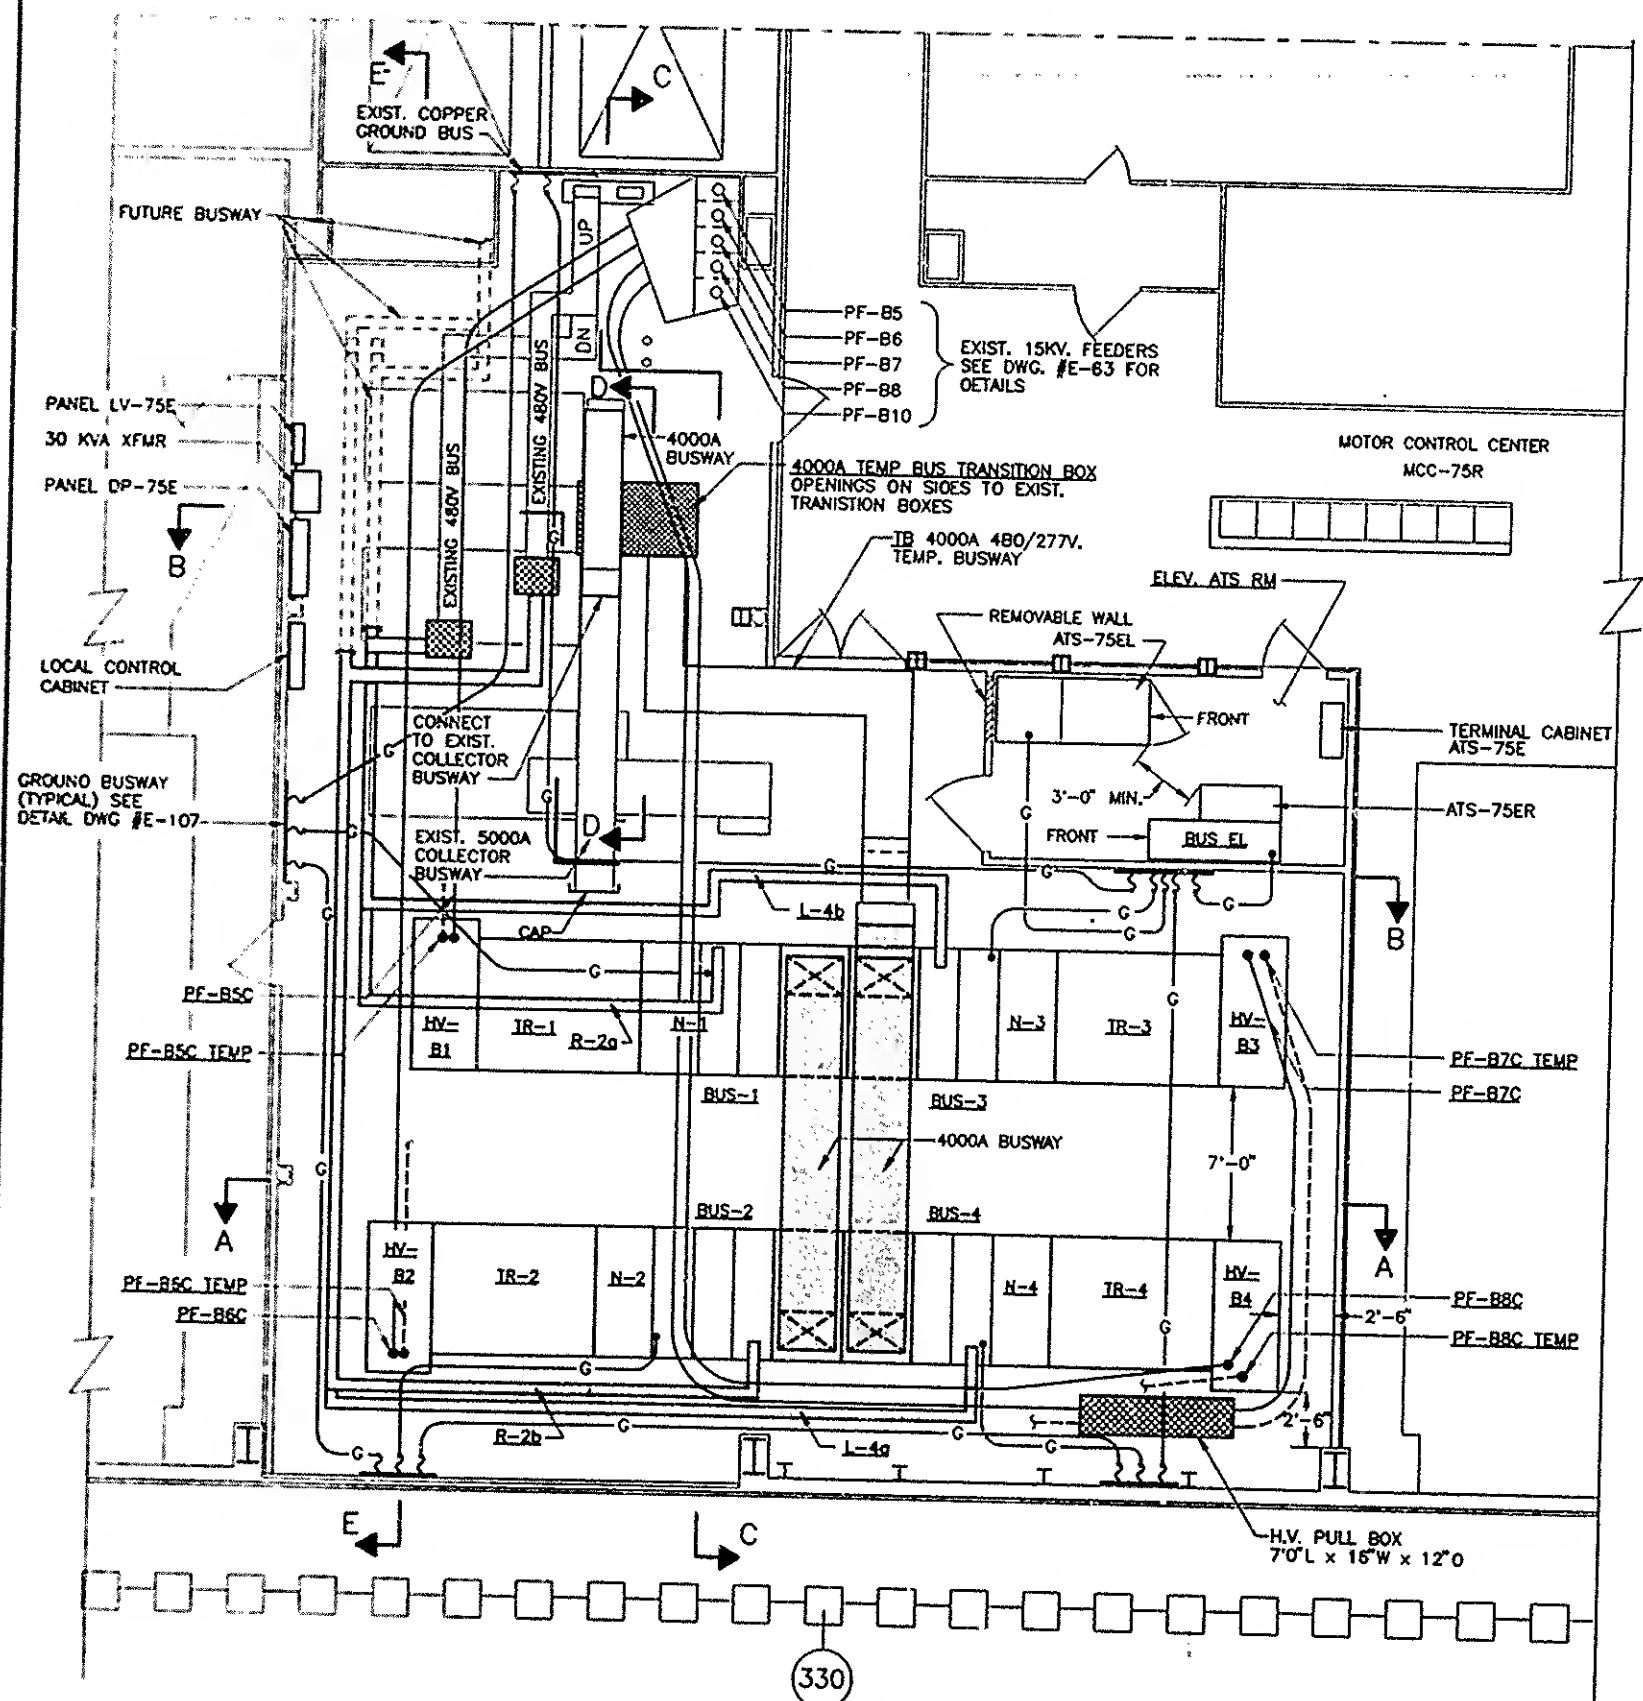


PART PLAN 75th FLOOR


0 4 8 12 16
SCALE IN FEET

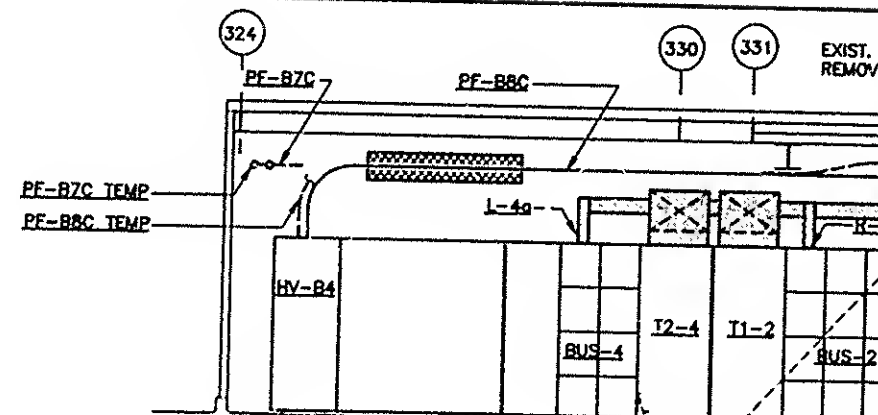


SECTION A-A

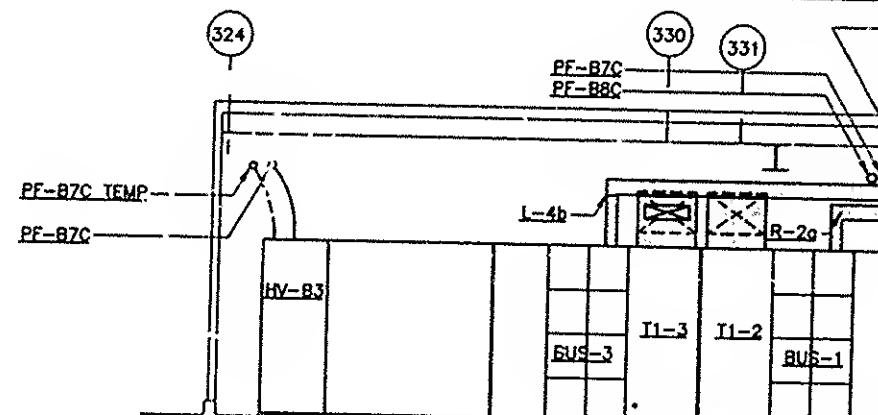

SECTION B-B

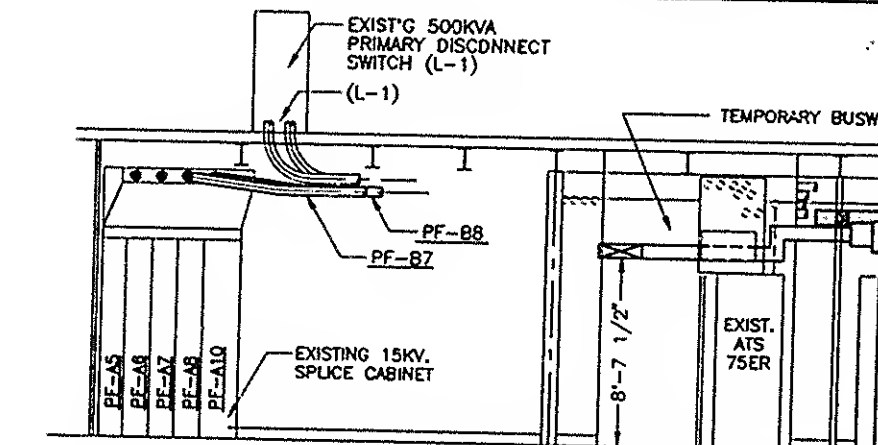

SECTION C-C

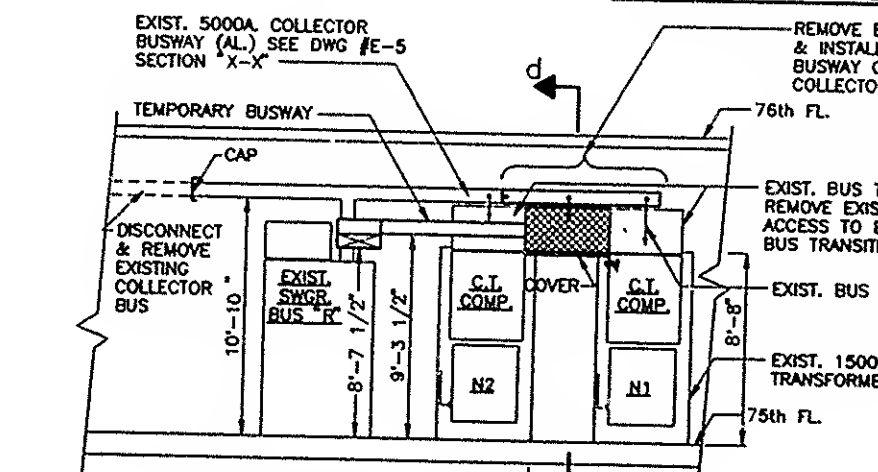

SECTION D-D
TEMPORARY CONNECTION
AT COLLECTOR BUSWAY

NOTE:

I HEREBY CERTIFY THAT THIS IS A TRUE AND CORRECT COPY OF ONE OF THE CONTRACT DRAWINGS CONSTITUTING A PART OF THE CONTRACT NO. NYC-802,071 THE DATE THE SAID CONTRACT WAS EXECUTED BY THE PARTIES.
DATE 6/21/95 Sultan A. Aslam S.E. C. WRITER
DATE 8/15/95 Peter K. Sweney ENGINEER OF DESIGN

1. THIS DRAWING SHOWS WORK COMBINED. FOR SEE NOTE #3 DRAWING.
2. FOR WORK IN THE EL DRAWING #E-89, SS.
3. FOR LOCAL CONTROL DRAWING #E-107.
4. FOR BUSWAY REQUIRE GENERAL NOTE #17.